3/28/2013 11:39:11 AM WILLIAMSB C:\USERS\PUBLIC\DOCUMENTS\WILLIAMSB\WILLIAMSB\HTTPS%3AREPOINT.SOUNDTRANSIT.ORG%443\SITES\CADNE\BELREDIE340\SKETCHES\03_TRACK\OH-EL_KA-4.DWG

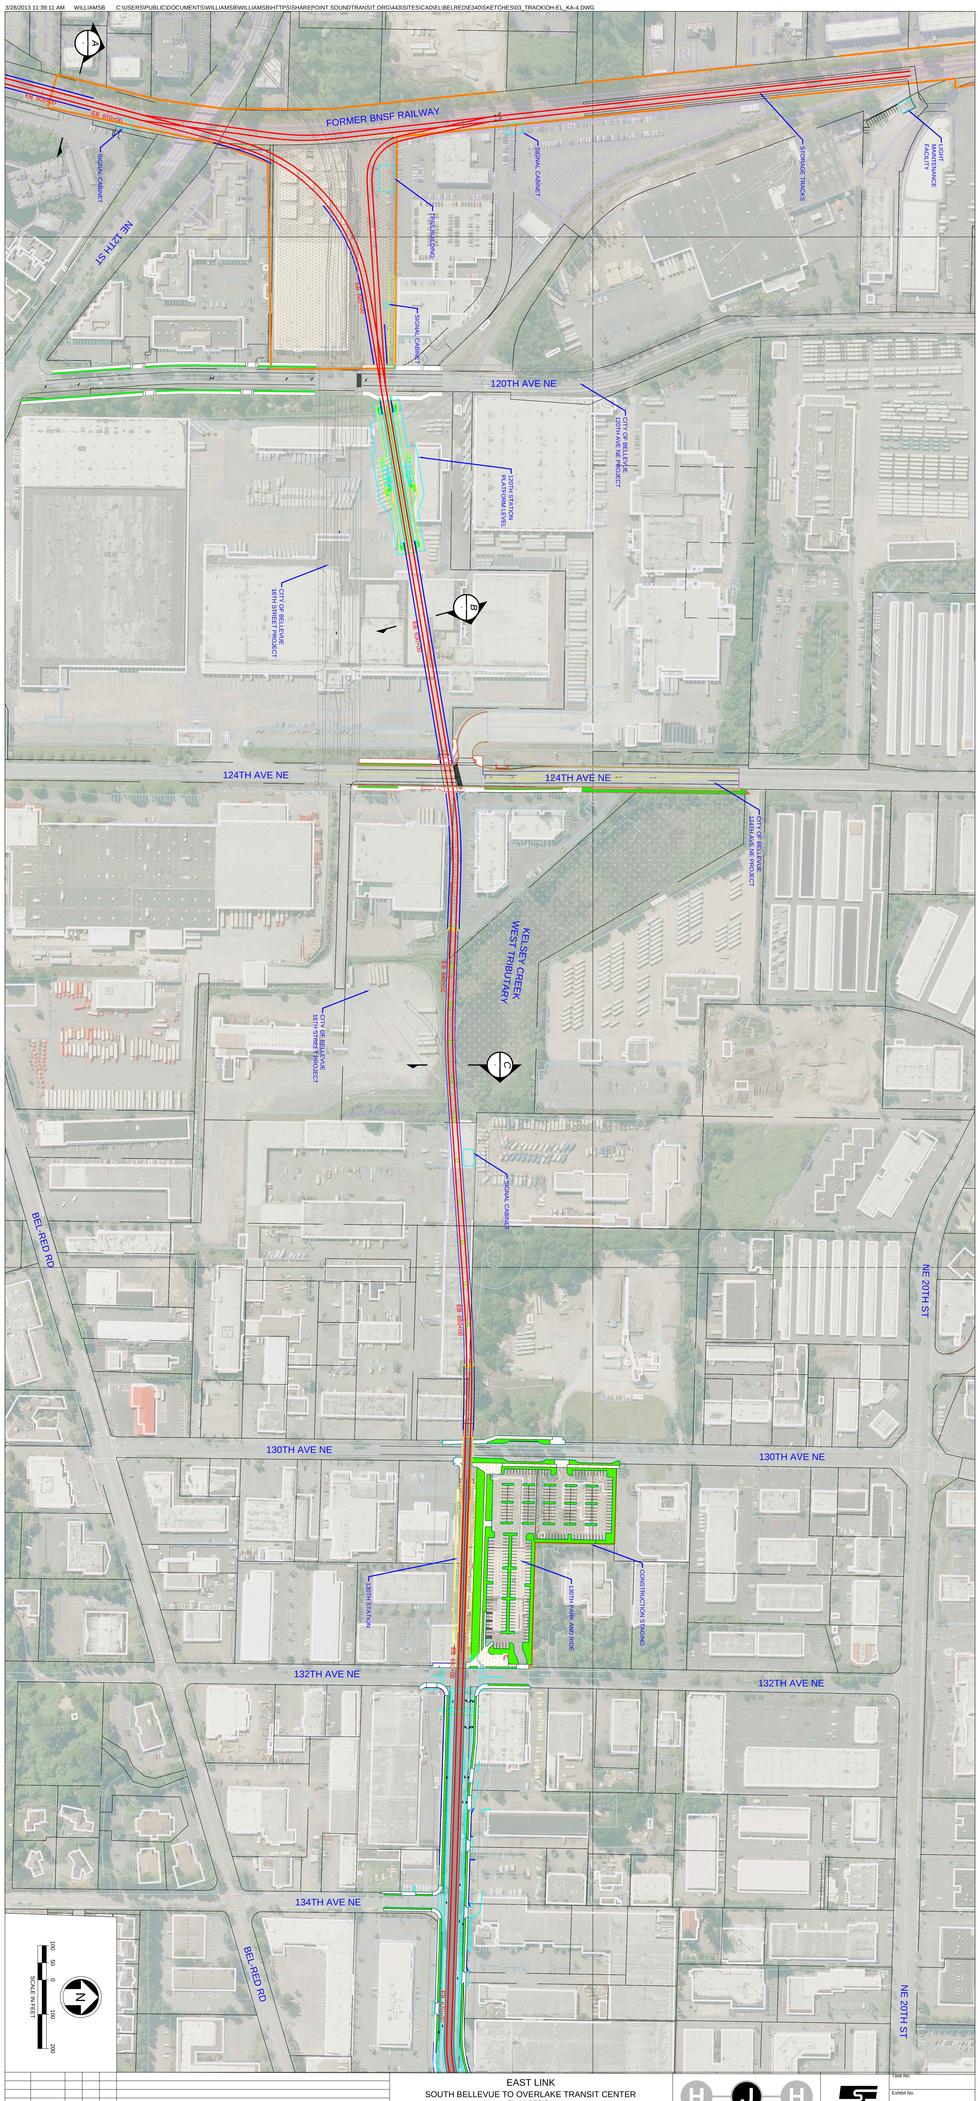

No.	Date	Dsn	Chk	App	Revisions

EAST LINK
SOUTH BELLEVUE TO OVERLAKE TRANSIT CENTER
FINAL DESIGN
FORMER BNSF TO 130TH AVE STATION
TRACK ALIGNMENT
PLAN

FINAL DESIGN PARTNERS.

SOUNDTRANSIT

Task No.

Exhibit No.

1 OF 2

3/28/2013 11:40:35 AM WILLIAMSB C:\USERS\PUBLIC\DOCUMENTS\WILLIAMSB\WILLIAMSB\HTTPS\SHAREPOINT.SOUNDTRANSIT.ORG\443\SITES\CADEL\BELREDIE340\SKETCHES\03_TRACK\OH-EL_KA-4.DWG

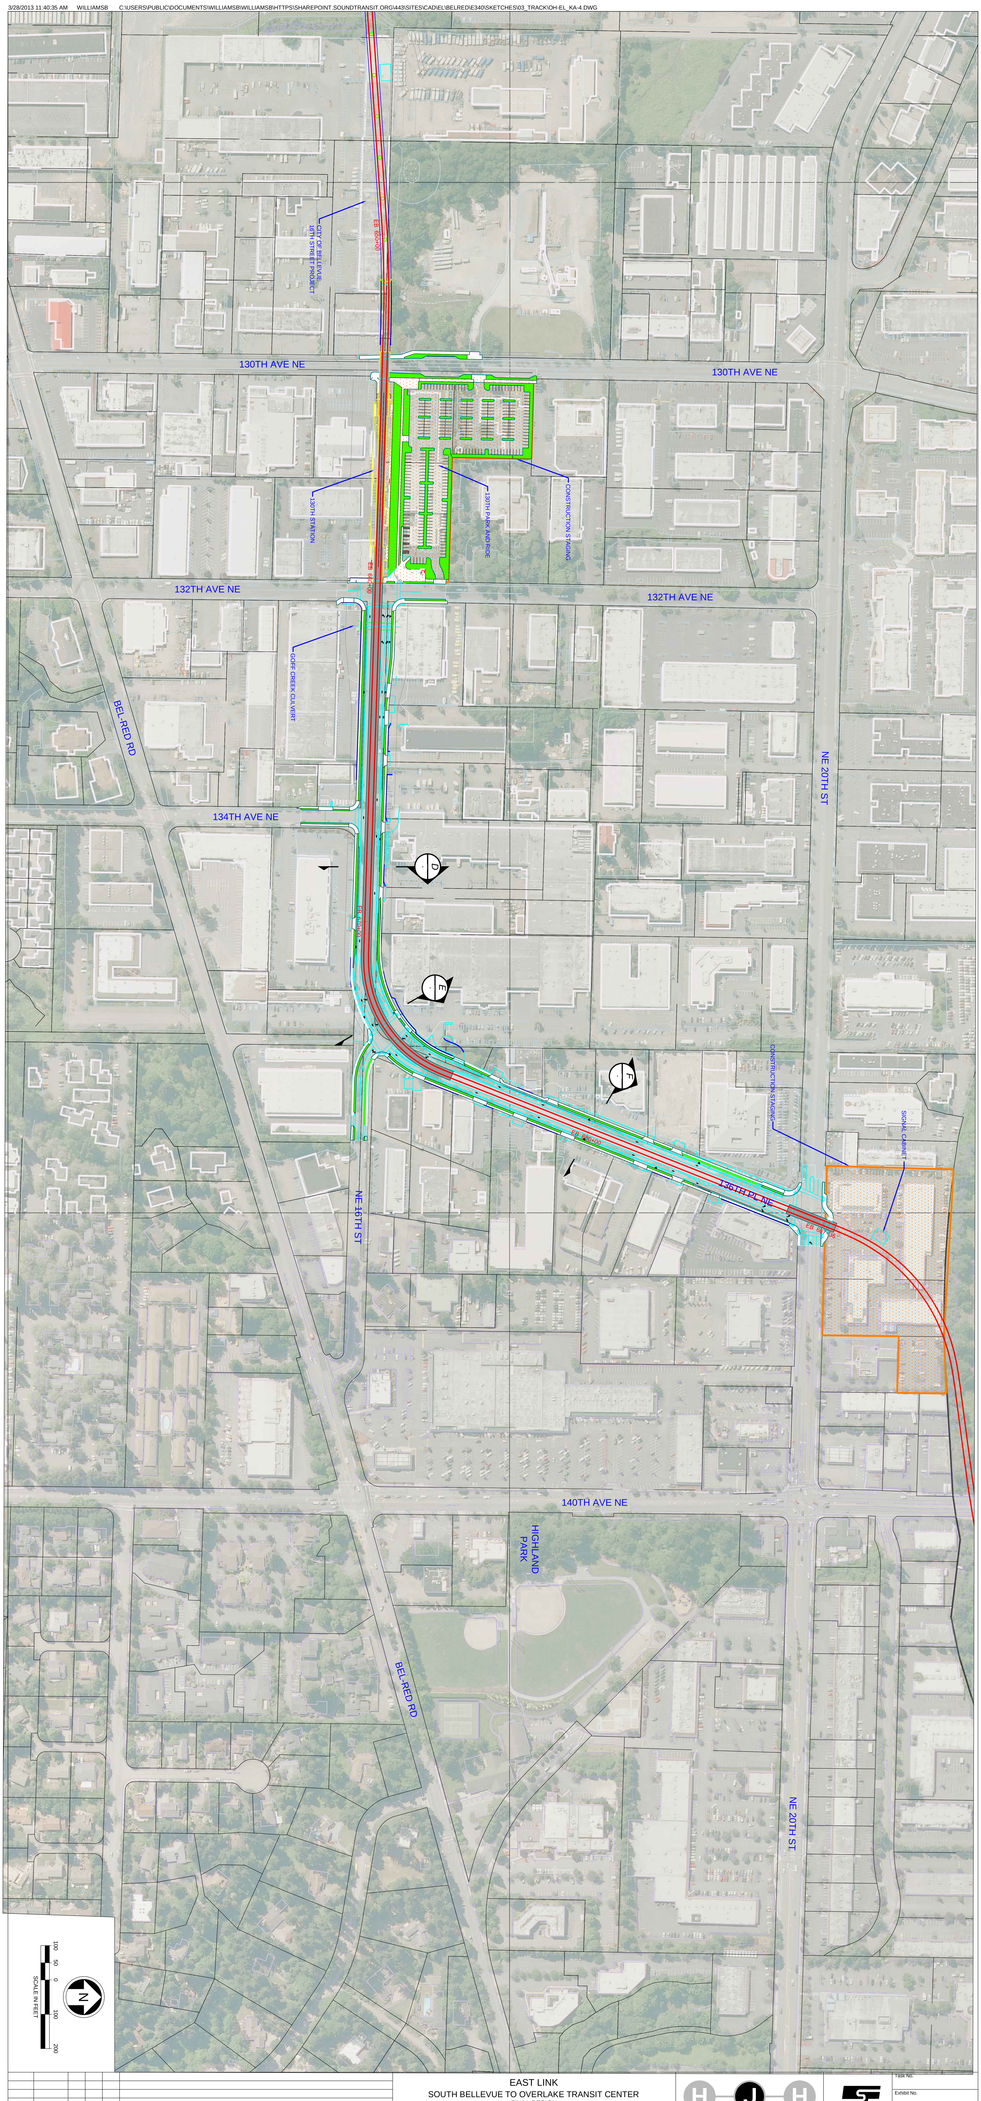

No.	Date	Dsn	Chk	App	Revisions

EAST LINK
SOUTH BELLEVUE TO OVERLAKE TRANSIT CENTER
FINAL DESIGN
130TH AVE STATION TO SR-520
TRACK ALIGNMENT
PLAN

FINAL DESIGN PARTNERS.

SOUNDTRANSIT

Task NO.

Exhibit No.

2 OF 2